Clean Plan - The Gallery

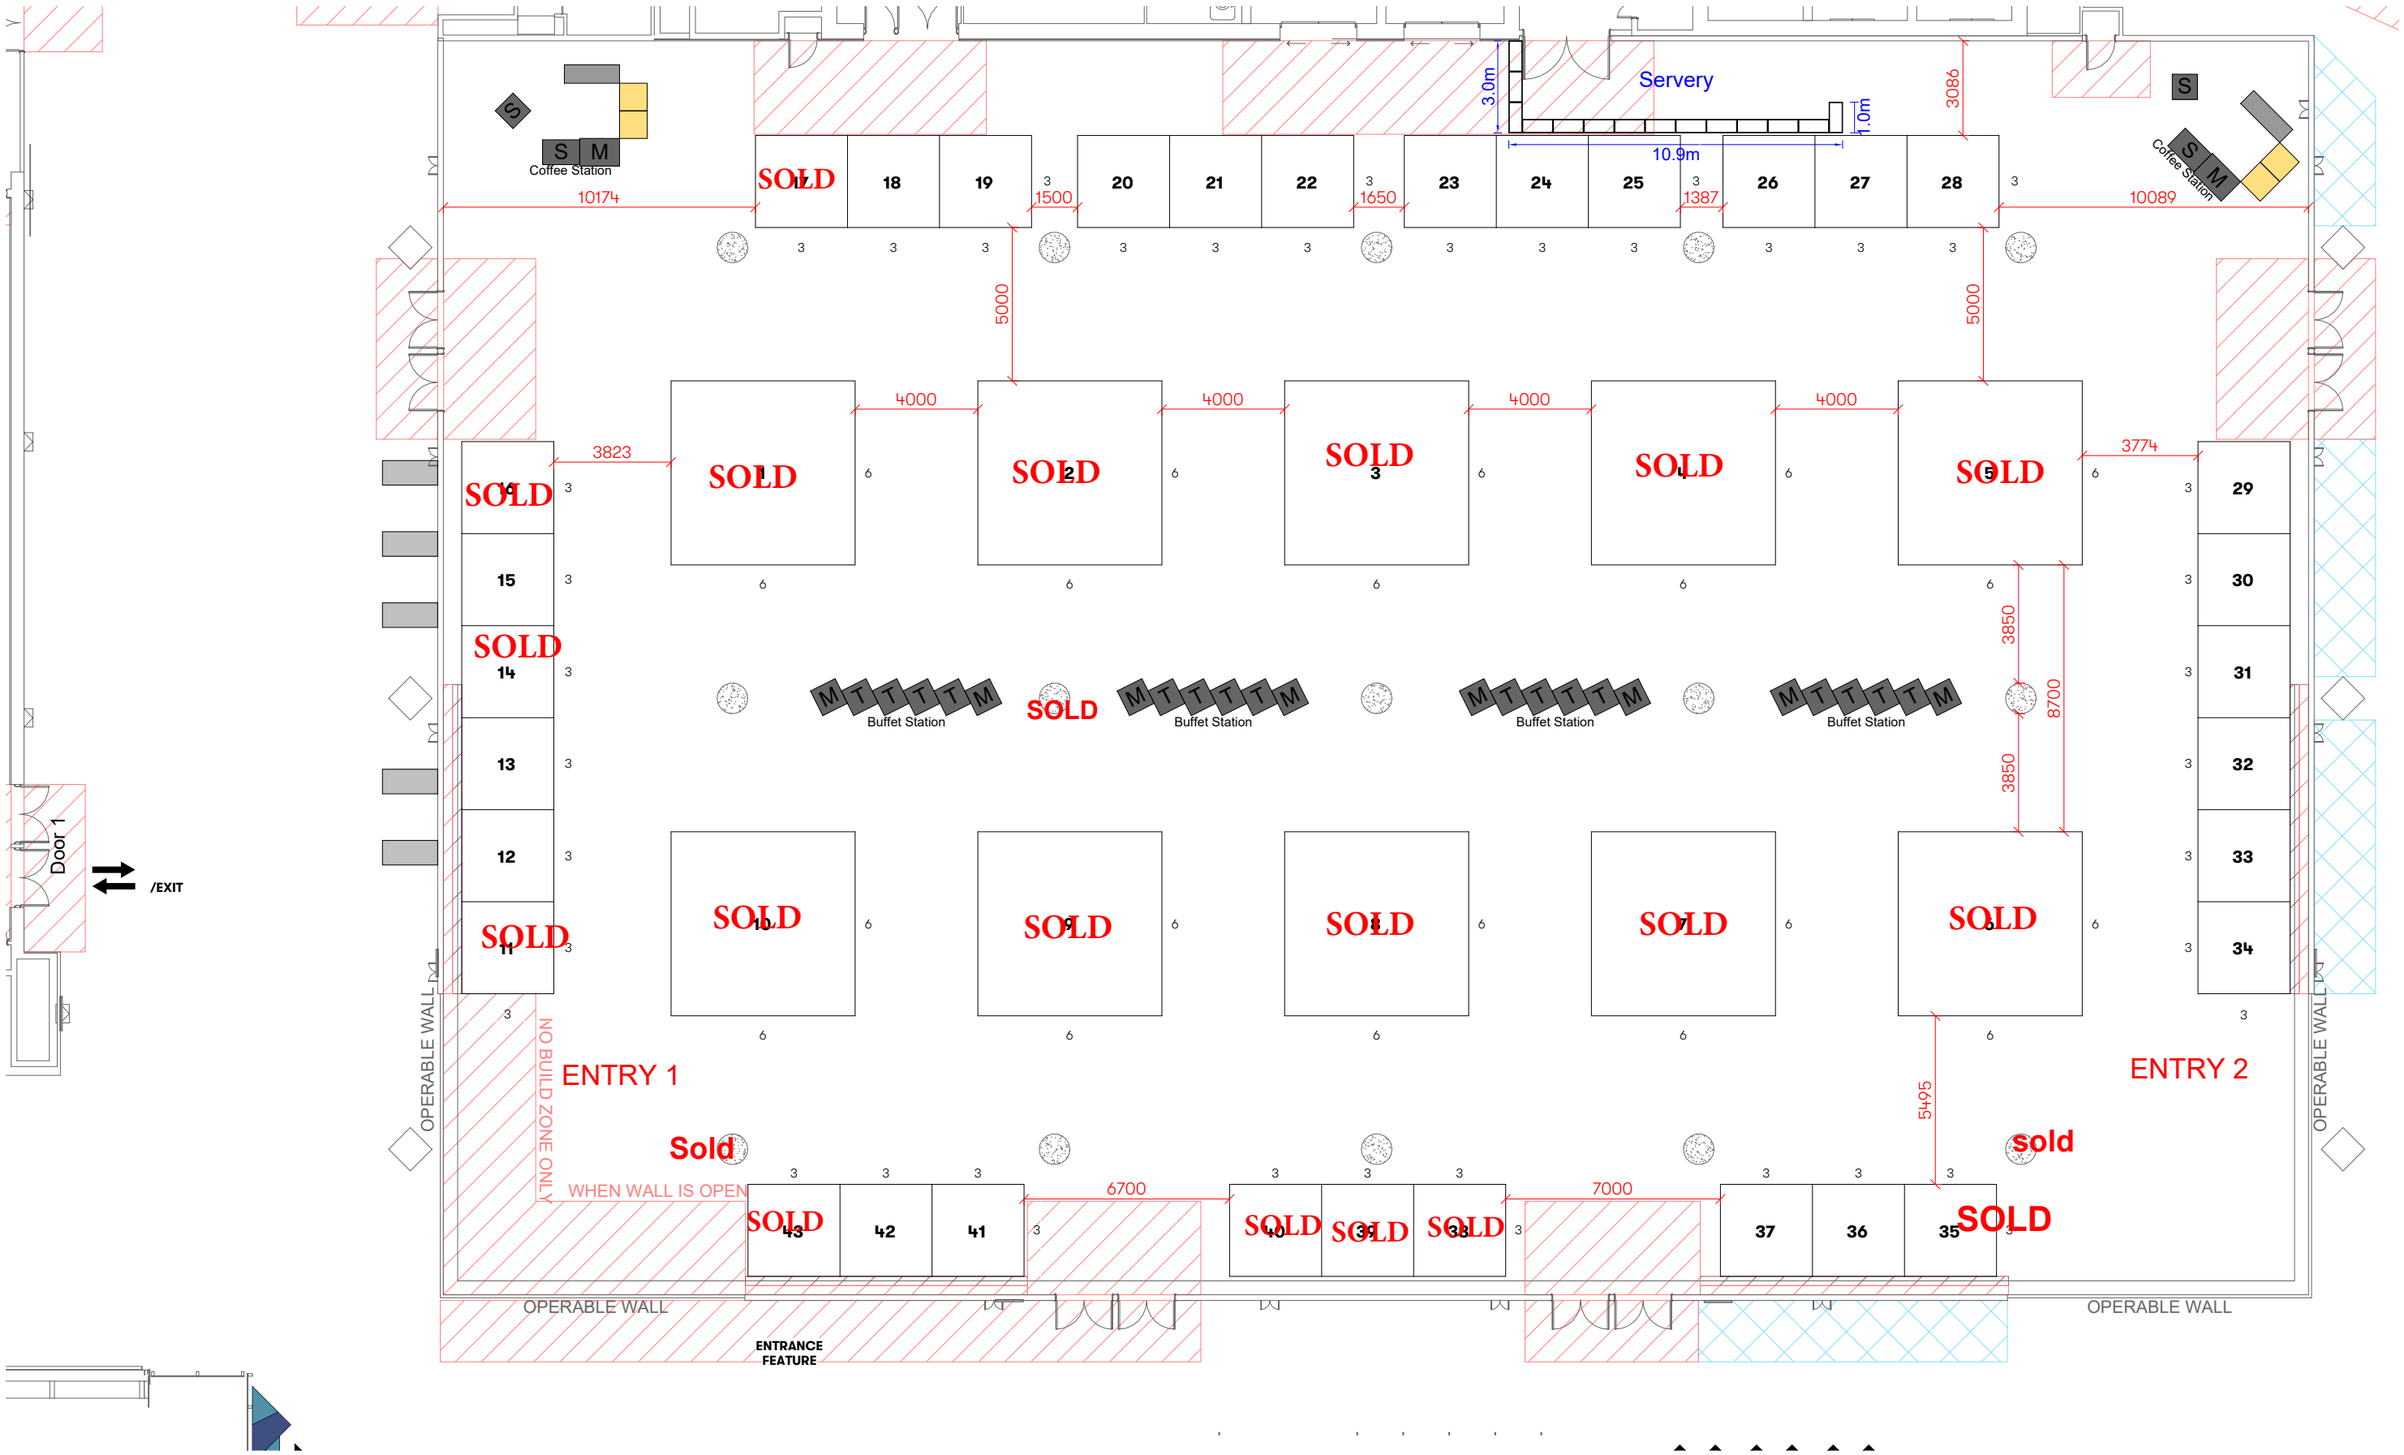

Harry the hirer

Concept
Not for construction
© Harry the hirer

PROJECT:
ISHLT 2027

VENUE:
Gallery & Parkside - ICC Sydney
EVENT DATE: 14 - 17 April 2027
FILE: O:_2027\ISHLT 2027\Organiser\Floorplan\ISHLT 2027 - ICC Sydney.rvt

ACCT MANAGER: Chad Lee
DESIGNER: Jake

REVISION NUMBER: C01
REVISED BY: NA
REVISION DATE: 6/08/2026 3:49:15 PM

PAGE NUMBER: A03
PAGE SIZE: A3
SCALE: 1 : 200